

## PRELIMINARY

\* ALL BUILDING AND PLANNING APPROVAL TO BE OBTAINED FOR THE PROPOSED WORKS PRIOR TO THE COMMENCEMENT OF THE AFFECTED PARTS OF THE WORKS.


In accepting and offering this document the recipient agrees that BY CULPRIT, wear all common law, statutory law and other rights including copyright and intellectual property rights. The recipient agrees not to use this document for any other purpose other than for intended use. To waive all claims & remove any liability against BY CULPRIT resulting from unauthorised changes, the drawings should not be plagiarised in any way by the receiving parties for design purposes that are not directly related to the project or to reuse the document on other projects with the prior written consent from BY CULPRIT. Under no circumstances shall transfer this document be deemed a sale. BY CULPRIT make no warranties of fitness for any purpose.

The Client/Consultant/Builder understands that they accept all responsibility and must check all details for the accuracy and information presented on the DWG files provided electronically by BY CULPRIT. BY CULPRIT accepts no liability for the DWG files once they clear our Internet server. The drawings should only be used by the persons that have received them directly via email or on a web based distribution and should not be forwarded on to any other parties unless approved to do so by BY CULPRIT.

The Client/Consultant/Builder understands that all dimensions are to be verified on site prior to commencement of work. Nominal dimensions are to be used in preference to scaling off drawings. Any drawing issued without a current revision date represents an uncontrolled copy of the original document.

## LEGEND

|  |   |
|--|---|
|  | <b>LANDSCAPING</b><br>REFER TO LANDSCAPE ARCHITECT DRAWINGS FOR PLANTING DEPTH/ SPECIES AND EDGE DETAILS. |
|  | HATCHED AREAS INDICATE PERVIOUS PAVERS                                                                    |
|  | <b>CONCRETE KERB</b><br>TO LANDSCAPE 150mm WIDE x 150mm HIGH                                              |

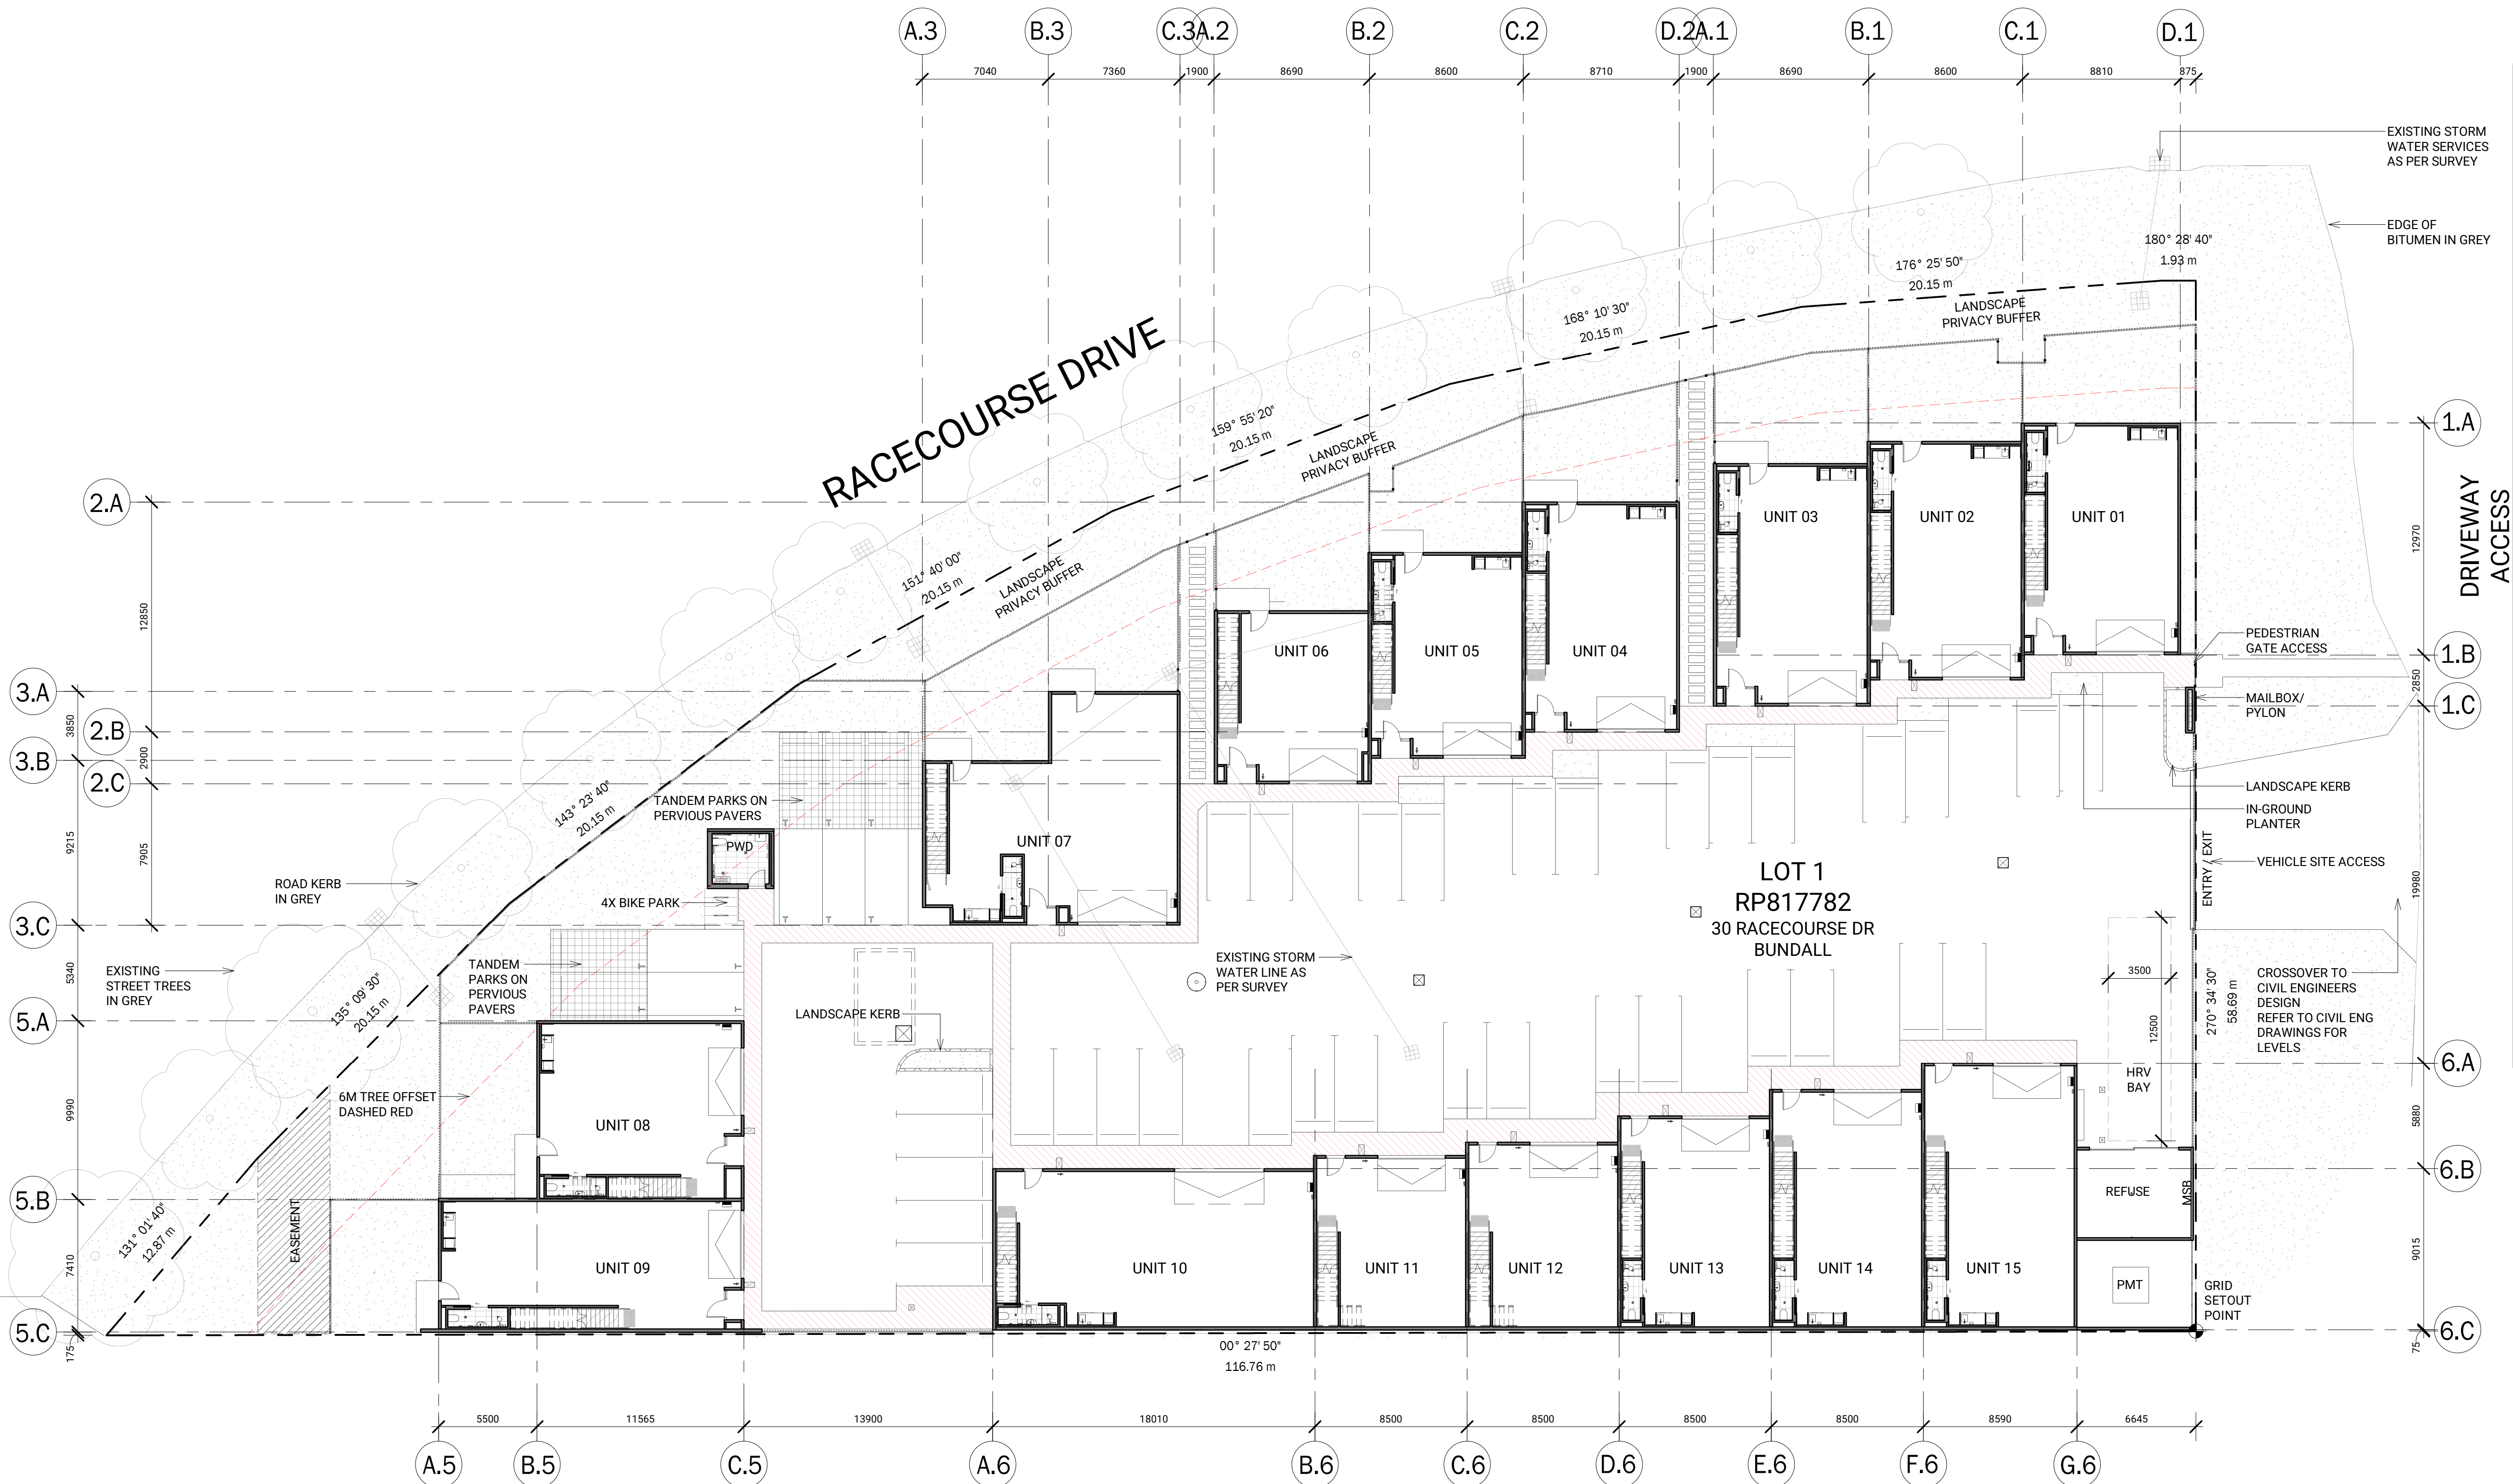

FFL XX.XXX FINISH FLOOR LEVEL  
MEZZANINE LEVEL FLOOR FINISH: MAX 20mm THICKNESS

SFL XX.XXX STRUCTURAL FLOOR LEVEL  
MEASURED TO TOP OF STRUCTURAL BOARD OR CONCRETE SLAB

REFER TO CERTIFIER'S REPORT FOR DETAILED COMPLIANCE BUILDING NOTES.

REFER TO FIRE ENGINEER'S REPORT FOR DETAILED PERFORMANCE SOLUTION NOTES.

REFER TO HYDRAULIC ENGINEER DRAWINGS FOR WATER SERVICES & DRAINAGE PLANS/ LOCATION & SIZING OF WATER METER & HOSE TAPS.

REFER TO STRUCTURAL ENGINEER DOCUMENTATION FOR CONCRETE, COLUMNS, WALLS, FOOTING SYSTEMS, WATERPROOFING DETAILS, CONNECTION DETAILS, SLAB & BEAM LAYOUT SETOUT.

REFER TO CIVIL ENGINEER DOCUMENTATION FOR ALL ROAD, KERB, CROSSOVER LEVELS AND CROSS OVER DESIGN AND DETAIL.

DRAWINGS ARE TO BE READ IN CONJUNCTION WITH DRAWING LEGEND, RELEVANT SCHEDULES AND ALL CONSULTANT DETAILS, DRAWINGS AND AUTHORITY REPORTS.

ALL BUILDING AND PLANNING PERMITS/APPROVALS ARE TO BE OBTAINED PRIOR TO THE COMMENCEMENT OF WORKS DETAILED WITHIN.

ALL BUILDING AND PLANNING PERMITS/APPROVALS ARE TO BE OBTAINED PRIOR TO THE COMMENCEMENT OF WORKS DETAILED WITHIN.

REFER TO A0800 SERIES FOR ALL FRAMED GLAZING DETAILS

ROOF TOP ACCESS, FALL RESTRAINT AND FACADE MAINTENANCE ABSEIL DESIGN BY OTHERS

ALL EXTERNAL WATERPROOFING TO COMPLY WITH CLAUSE F1D5 OF THE BCA AND AS4654.1 (2012) AND AS4654.2 (2012)

ALL INTERNAL WATERPROOFING TO COMPLY WITH CLAUSE F2D2 OF THE BCA AND AS3740 (2010)

ALL ROOF COVERINGS TO COMPLY WITH CLAUSE F7D1 OF THE BCA

|   |                   |            |    |
|---|-------------------|------------|----|
| D | INFORMATION ISSUE | 18.08.2026 | DJ |
| C | INFORMATION ISSUE | 06.08.2026 | DJ |
| B | INFORMATION ISSUE | 23.07.2026 | DJ |
| A | INFORMATION ISSUE | 14.07.2026 | DJ |

| Revision | Description | Date | Initials |
|----------|-------------|------|----------|
|----------|-------------|------|----------|


BY **culprit.**

WWW.BYCULPRIT.COM

PROJECT  
EQ142  
30 RACECOURSE DRIVE

CLIENT  
HOLM DEVELOPMENTS

DRAWING TITLE  
SITE PLAN & GROUND FLOOR

 

0 4 8 20  
Scale (m) 1 : 200 @A1 Scale (m) 1 : 400 @A3

| PROJECT ARCHITECT/ DESIGNER | DRAWN BY     | DATE DRAWN   |
|-----------------------------|--------------|--------------|
| DO                          | HB           | 06.2026      |
| CHECKED                     | DATE CHECKED | SCALE @A1    |
| LL                          | 08.2026      | As indicated |
| DRAWING NO.                 | REVISION     |              |

EQ142.1W.A0103

D

## PRELIMINARY

\* ALL BUILDING AND PLANNING APPROVAL TO BE OBTAINED FOR THE PROPOSED WORKS PRIOR TO THE COMMENCEMENT OF THE AFFECTED PARTS OF THE WORKS.

In accepting and offering this document the recipient agrees that BY CULPRIT, wear all common law, statutory law and other rights including copyright and intellectual property rights. The recipient agrees not to use this document for any other purpose other than its intended use to make all claims & remove any liability against BY CULPRIT resulting from unauthorised changes, the drawings should not be plagiarised in any way by the receiving parties for design purposes that are not directly related to the project or to reuse the document on other projects with the prior written consent from BY CULPRIT. Under no circumstances shall transfer this document be deemed a sale. BY CULPRIT make no warranties of fitness for any purpose.

The Client/Consultant/Builder understands that they accept all responsibility and must check all details for the accuracy and information presented on the DWG files provided electronically by BY CULPRIT. BY CULPRIT accepts no liability for the DWG files once they leave our Internet server. The drawings should only be used by the persons that have received them directly via email or on a web based distribution and should not be forwarded on to any other parties unless approved to do so by BY CULPRIT.

The Client/Consultant/Builder understands that all dimensions are to be verified on site prior to commencement of work. Nominal dimensions are to be used in preference to scaling off drawings. Any drawing issued without a current revision date represents an uncontrolled copy of the original document.

## LEGEND

|  |   |
|--|---|
|  | <b>LANDSCAPING</b><br>REFER TO LANDSCAPE ARCHITECT DRAWINGS FOR PLANTING DEPTH/ SPECIES AND EDGE DETAILS. |
|  | HATCHED AREAS INDICATE PERVIOUS PAVERS                                                                    |
|  | <b>CONCRETE KERB</b><br>TO LANDSCAPE 150mm WIDE x 150mm HIGH                                              |

